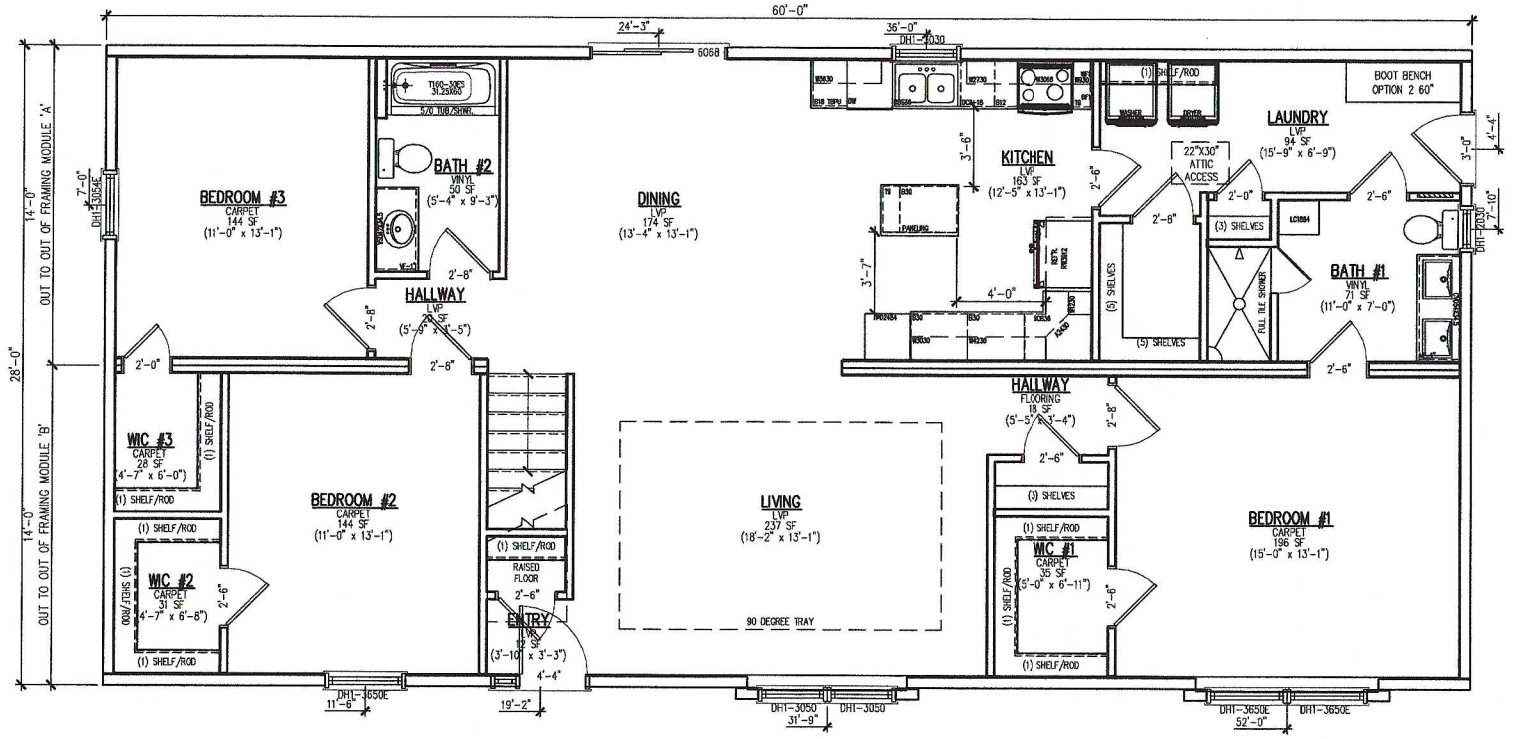

NORTHSTAR SYSTEMBUILT
203 Industrial Drive
Redwood Falls, MN
Ph: (507) 644-6600
Fx: (507) 644-6601

MAIN LEVEL FLOOR PLAN

NS3331	DEALER: AVENUE OF HOMES			PAGE: A1.1
DRAWN BY: ON	CUSTOMER: MACKINZIE MODEL			
DATE: 7/22/20	REV: B BY: MW	DATE: 2/16/21	SCALE: 3/16"=1'-0"	